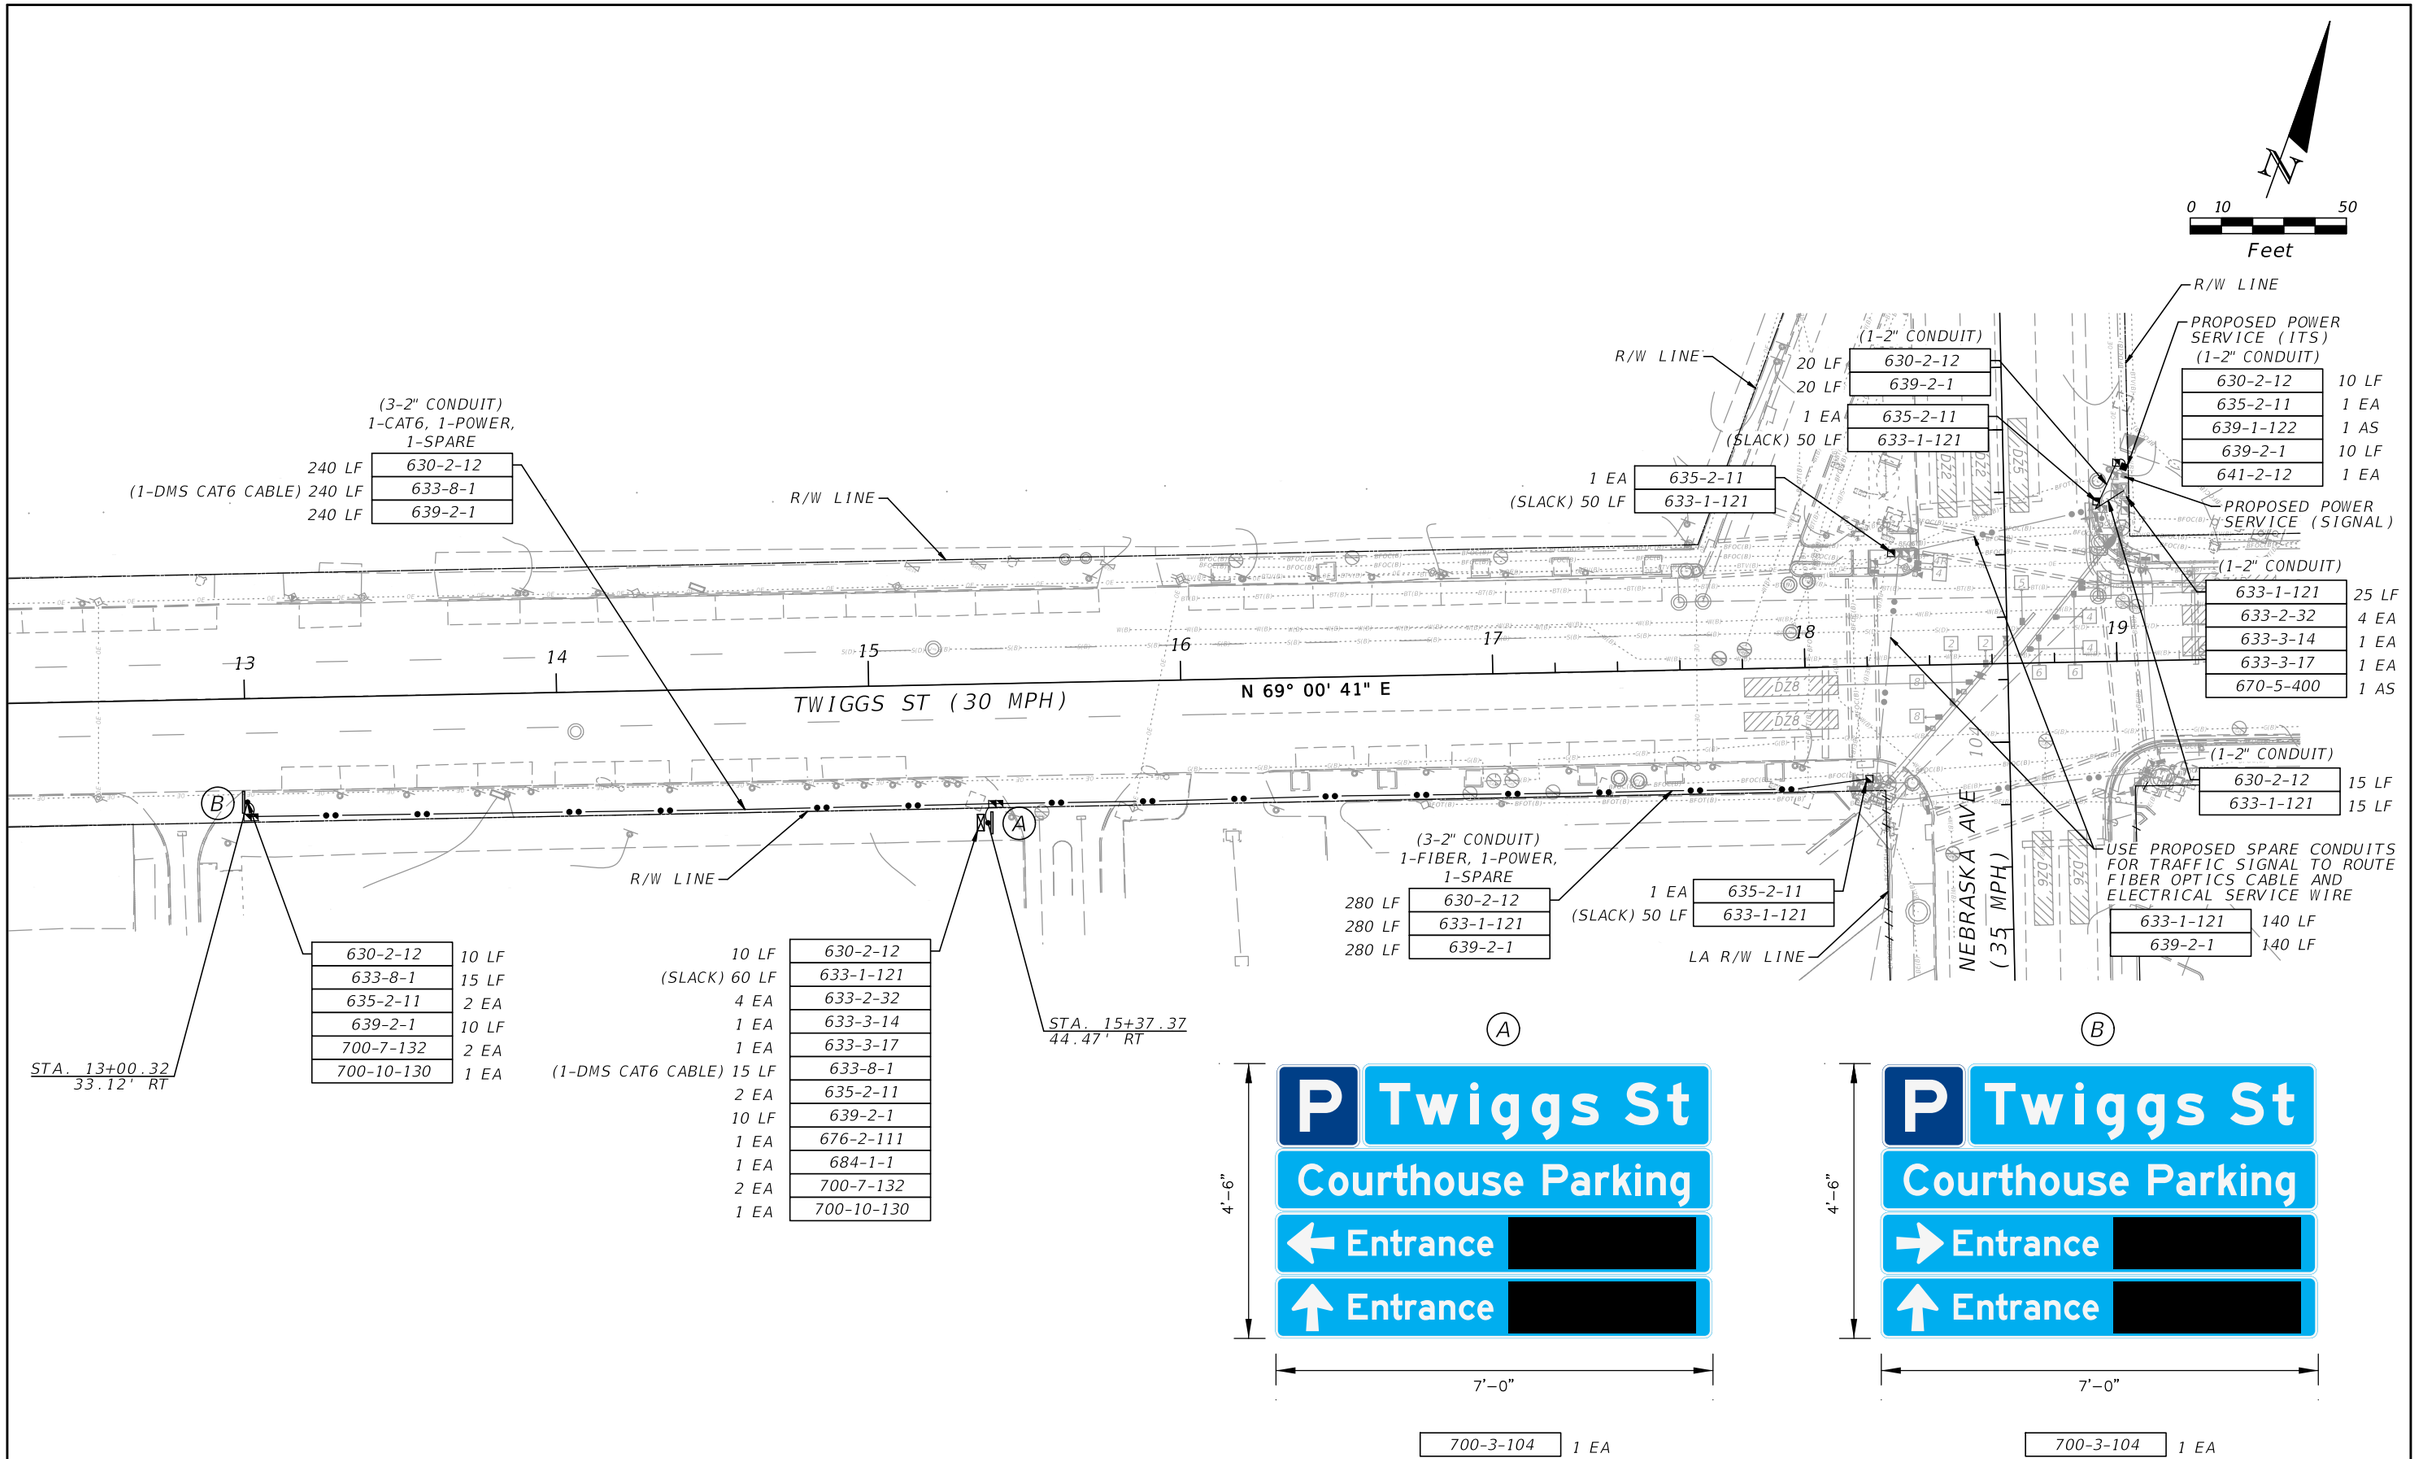


| REVISIONS | | | |
|---|---|---|---|
| DATE | DESCRIPTION | DATE | DESCRIPTION |
| | | | |

STATE OF FLORIDA
DEPARTMENT OF TRANSPORTATION

| ROAD NO. | COUNTY | FINANCIAL PROJECT ID |
|---|---|---|
| | | |

# TWIGGS ST PARKING GARAGE DMS CONCEPTUAL PLAN

SHEET NO. 1